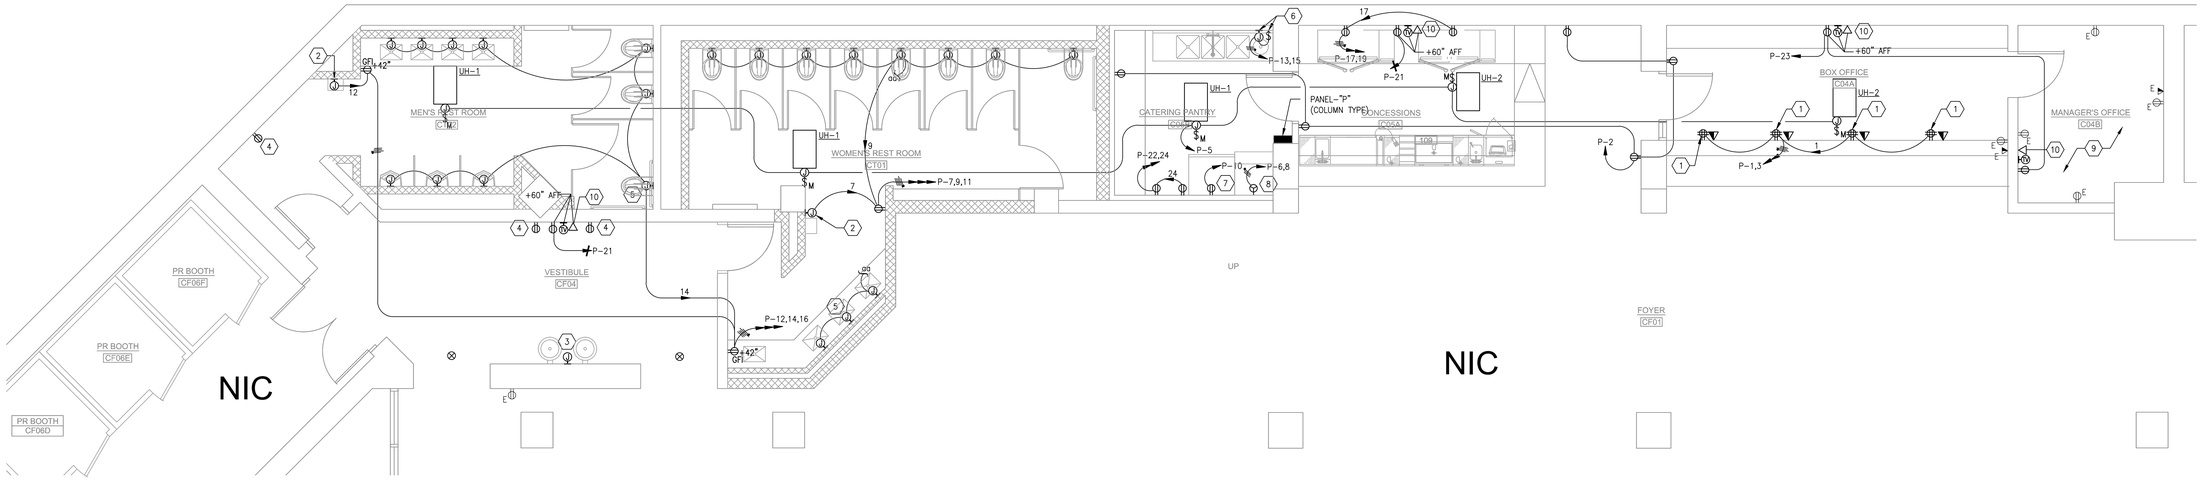

1 EP2.1 LOBBY & RESTROOM - POWER PLAN - NEW WORK
SCALE: 1/4" = 1'-0"

GENERAL NOTES

1. REFER TO DRAWING E0.1 FOR ELECTRICAL GENERAL NOTES, GENERAL DEMOLITION NOTES, LEGEND AND ABBREVIATIONS. REFER TO DRAWING E5.1 FOR PARTIAL POWER RISER DIAGRAM AND PANELBOARD SCHEDULES.
2. IN SCOPE OF WORK AREA, ALL ELECTRICAL DEVICES SHOWN WITH A SUBSCRIPT LETTER "E" ARE EXISTING TO REMAIN AND WITH OR WITHOUT "N" ARE NEW TO BE PROVIDED.
3. PROVIDE NEW BRANCH CIRCUIT WIRING AS SHOWN TO ACCOMMODATE NEW CONSTRUCTION.
4. REFER TO ARCHITECTURAL DRAWINGS, ELEVATION AND DETAILS FOR EXACT LOCATION OF ELECTRICAL DEVICES.
5. REFER TO MECHANICAL AND PLUMBING DRAWINGS FOR EXACT MECHANICAL AND PLUMBING EQUIPMENT LOCATIONS.

KEYED NOTES

1. FURNITURE MOUNTED POWER/COMMUNICATION OUTLET. COORDINATE WITH ARCHITECT FOR EXACT LOCATION AND MOUNTING HEIGHT PRIOR TO INSTALLATION.
2. FOR ELECTRIC HAND DRYER. RUN 2#10 + 1# 10G. IN 3/4" C. TO PANEL INDICATED. SEE ARCHITECTURAL DRAWINGS FOR EXACT LOCATION AND EQUIPMENT HEIGHT PRIOR TO ROUGH-IN AND WIRING.
3. JUNCTION BOX FOR EWC. RECONNECT TO THE EXISTING CIRCUIT. CONTRACTOR TO TRACE EXISTING CIRCUIT & REPLACE EXISTING BREAKER TO GFI C.B.
4. NEW OUTLET AT EXISTING LOCATION OF EXISTING OUTLET TO BE REPLACED. RECONNECT THE EXISTING CIRCUIT IN PLACE.
5. JUNCTION BOX POWER CONNECTION TO TOILETS FLUSH & SINK SENSORS. PROVIDE FINAL CONNECTION TO EACH UNIT AS REQUIRED.
6. JUNCTION BOX UNDER COUNTER FOR GARBAGE DISPOSER (2HP-208V,1ø). AND MANUAL CONTROL SWITCH, MOUNTING @ 42" AFF. COORDINATE WITH ARCHITECT FOR EXACT LOCATION, MOUNTING HEIGHT AND CONTROL REQUIREMENTS PRIOR TO INSTALLATION.
7. RECEPTACLE FOR REACH-IN REFRIGERATOR. COORDINATE WITH EQUIPMENT VENDOR FOR EXACT NEMA CONFIGURATION PRIOR TO INSTALLATION..
8. RECEPTACLE FOR ICE MAKER. COORDINATE WITH EQUIPMENT VENDOR FOR EXACT NEMA CONFIGURATION PRIOR TO INSTALLATION.
9. UNLESS OTHERWISE NOTED, ALL EXISTING ELECTRICAL & TELECOM DEVICES IN THIS ROOM ARE TO REMAIN IN PLACE.
10. FINAL COORDINATION WITH ARCHITECT AND AV VENDOR FOR ALL WIRING REQUIREMENTS FROM ALL TV LOCATIONS TO THE MANAGER OFFICE.

UNLESS OTHERWISE NOTED ALL ELECTRICAL DEVICES SHOWN ON PLAN ARE NEW TO BE PROVIDED.

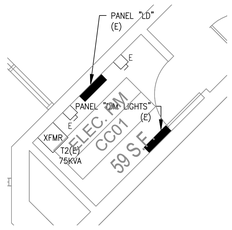

2 EP2.1 ENLARGED ELECTRICAL ROOM
SCALE: 1/4" = 1'-0"

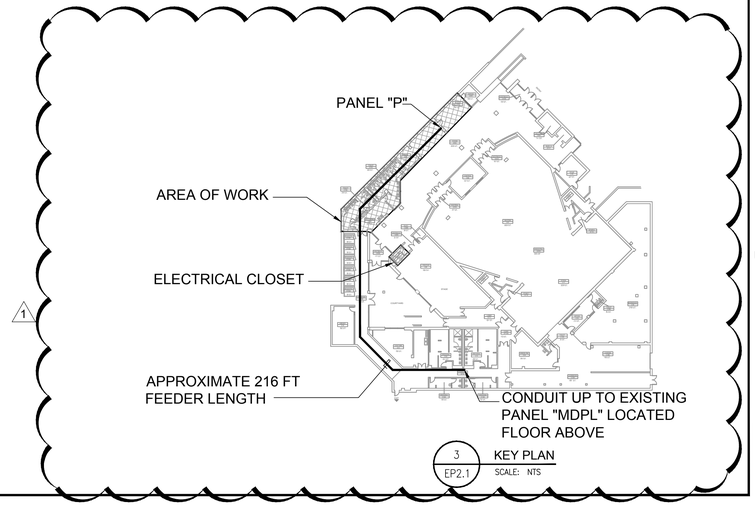

1

3 EP2.1 KEY PLAN
SCALE: NTS

owner:
University of the District of Columbia

PROJECT GF-2010-C-0015

RENOVATION OF RESTROOMS AND DRESSING ROOMS AT THE CAMPUS AUDITORIUM BUILDING 46E OF THE VAN NESS CAMPUS, UDC

architect:
KAMM ARCHITECTURE
3812 Van Ness Street NW
Washington, DC 20016
phone 202.249.2901
fax 202.249.2902

building envelope engineers:
sgh
simpson gumpertz & heger, inc.
1828 L Street, NW
Washington, DC 20036
phone 202.239.4199
fax 202.239.4198

m.e.p. engineers:
sai
setty and associates, intl., pllc
5185 MacArthur Blvd.Suite 106
Washington, DC 20016
phone 202.393.1523
fax 202.315.3059

specifications:
h&m
heller and metzger, inc.
11 DuPont Circle NW, Suite 601
Washington, DC 20036
phone 202.364.2222
fax 202.234.5502

cost estimating:
aed
Advanced Engineering Design, Inc.
6525 Belcrest Road, Suite 521
Hyattsville, MD 20782
phone 301.683.2110
fax 240.465.0653

revisions:

rev	date	by
	100% Submission	08.03.2012
	Final Submission	10.31.2012
1	Amendment 2	01.07.2013

seal:

drawing title:
LOBBY & RESTROOM - POWER PLAN - NEW WORK

scale: 1/4" = 1'-0"
drawn by: TV
checked by: TV
project number: 1013

EP2.1

date: 04.16.2012

Saved By: TOM VAN File: H:\2011\GMP\1011\1013\GMP1011.1013.EP2.1.dwg Save Date: 01/07/2013 04:47 PM

Plotted By: TOM VAN File Date: 1/7/2013 4:45:16 PM